
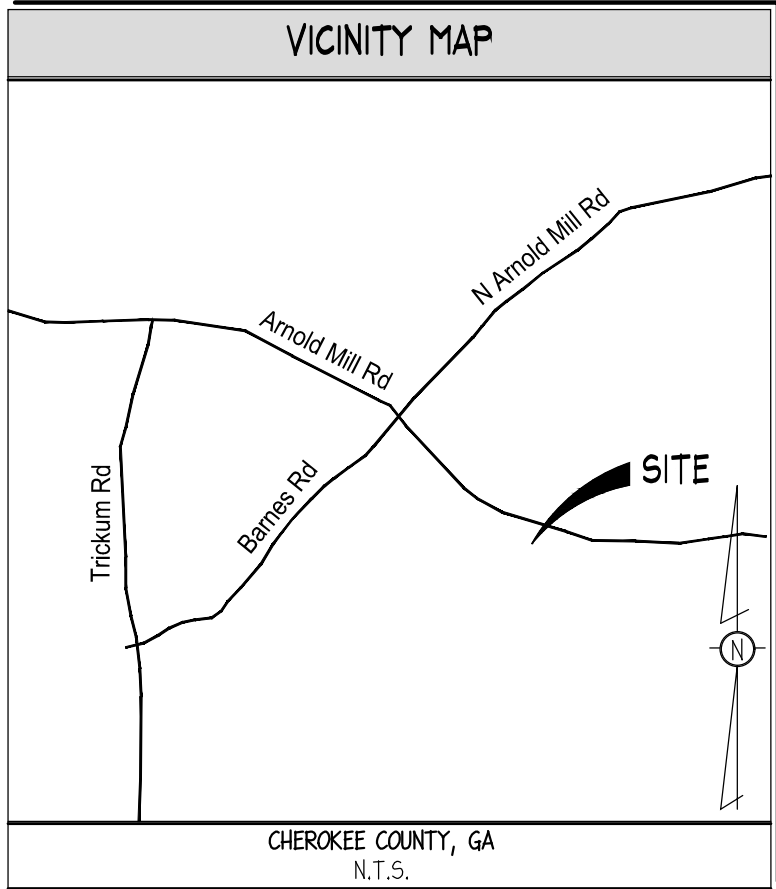


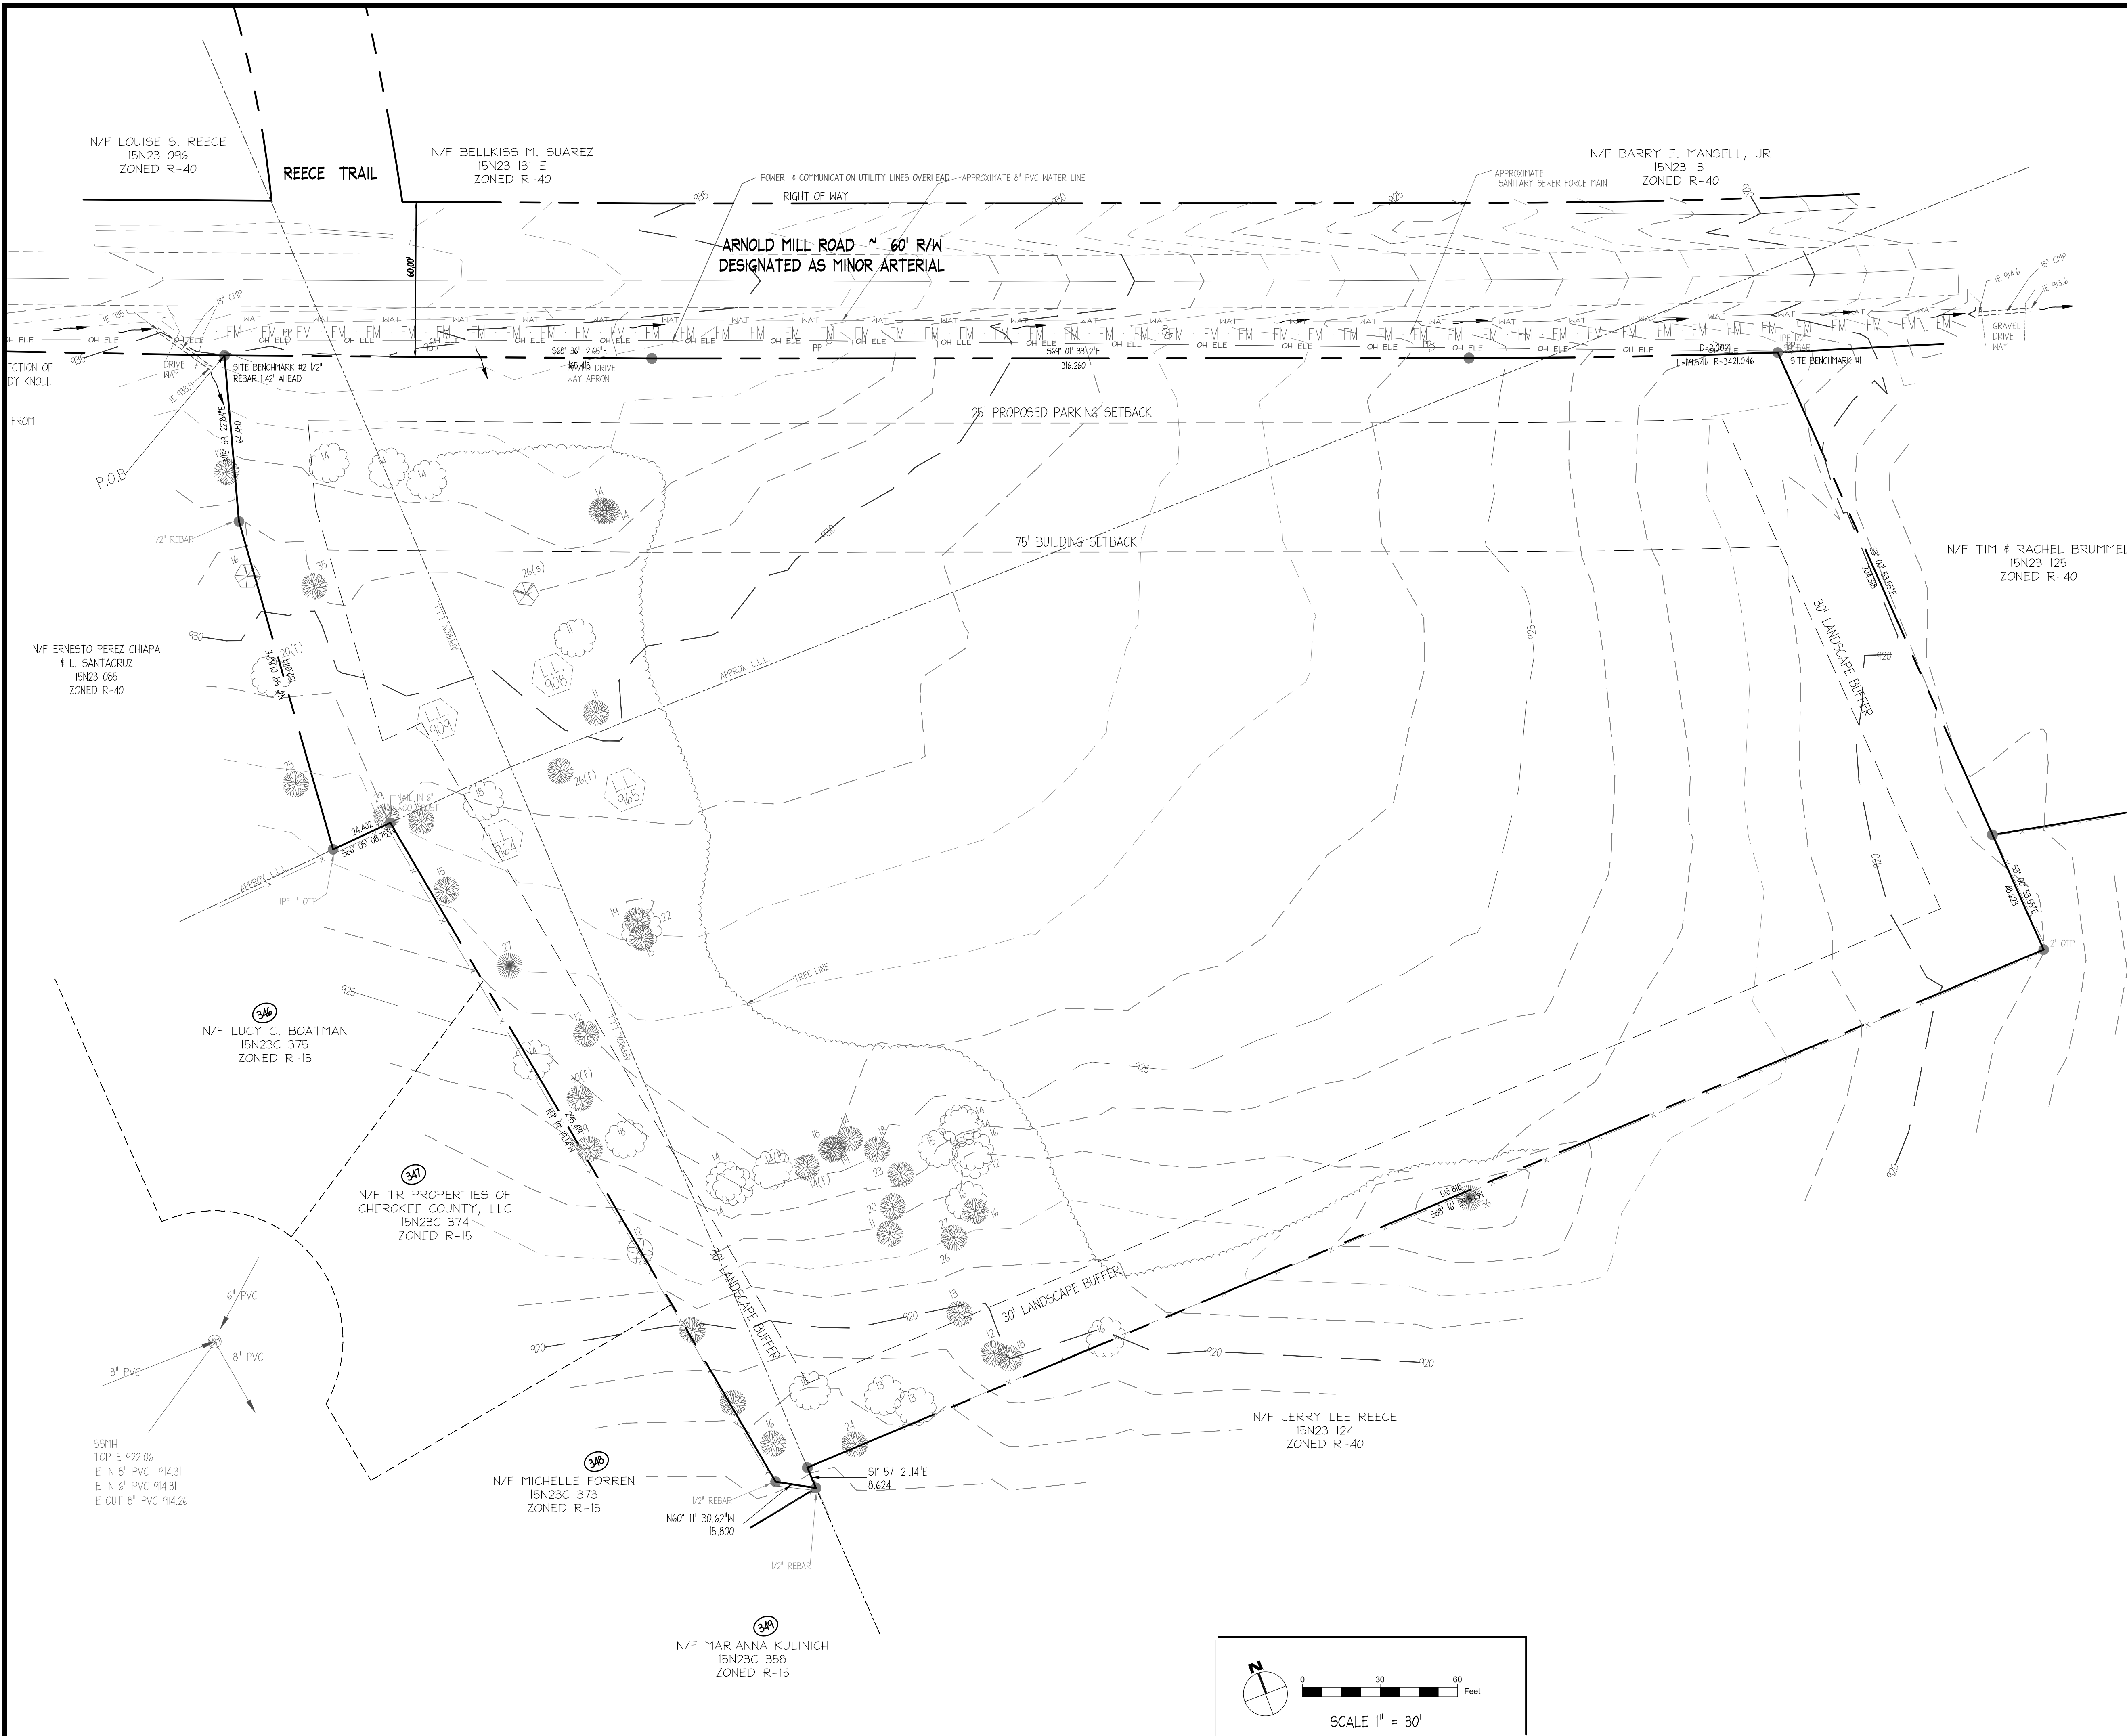

SITE RESOURCE SURVEY

100-YEAR FLOODPLAIN: THE SITE IS NOT WITHIN THE 100 YEAR FLOOD PLAIN PER FIRM MAP NO. 13057C0352D, DATED 09/29/2006.

STREAMS WITHIN 200 FT: THERE ARE NO STREAMS WITHIN 200 FT OF THE EXISTING BOUNDARY

RIPARIAN ZONES (STREAMS): N/A - NO STREAMS

NON-IMPERVIOUS SURFACE ZONE: N/A - NO STREAMS

RIPARIAN ZONES (RIVERS): N/A - 150' ZONE OUTSIDE LIMITS OF PROPERTY FOR LITTLE RIVER CORRIDOR. NOT WITHIN ETOWAH RIVER CORRIDOR

WETLANDS: THERE ARE NO WETLANDS ON THIS SITE

TOPOGRAPHIC INFORMATION: 1 FT CONTOURS SHOWN

VEGETATION CHARACTERISTIC: PASTURE WITH SOME AREAS OF TREES

FORESTS: N/A - AREAS OF TREES SHOWN BUT NOT CLASSIFIED HAS FOREST

SPECIMEN TREES: SPECIMEN TREES SHOWN

SIGNIFICANT NATURAL FEATURES: NONE. UNDEVELOPED PASTURE LAND WITH SOME AREAS OF TREES

OTHER FEATURES: ALL FEATURES SHOWN

GROUNDWATER RECHARGE AREA: NONE IDENTIFIED FOR THIS SITE

ENDANGERED SPECIES: NONE IDENTIFIED FOR THIS SITE

HISTORIC, ARCHEOLOGICAL, AND CULTURAL FEATURES: NO ARCHEOLOGICAL SITES, CEMETERIES OR BURIAL GROUNDS IDENTIFIED.

THIS SITE NOT IDENTIFIED IN ANY STATE OR LOCAL HISTORIC SITE SURVEY.

THERE ARE NO US GEOLOGICAL SERVICE SURVEY CONTROL MONUMENTS IDENTIFIED ON THIS SITE.

NOTES

EXISTING INFORMATION FROM SURVEY BY D4S SURVEYING DATED 7/29/19. SEE SURVEY FOR ADDITIONAL INFORMATION

SITE RESOURCE SURVEY AND EXHIBIT PREPARED BY JAMES D. NEFF, PE WITH INGENIUM ENTERPRISES, INC.



ingenium ENTERPRISES
PLANNING & ENGINEERING
221 ROSWELL ST.
SUITE 100
ALPHARETTA, GA 30009
770.437.8850
INGENIUM@GMAIL.COM

JOURNEY CHRISTIAN CHURCH
626 ARNOLD MILL ROAD
WOODSTOCK, GEORGIA 30188
MASTER PLAN



CLIENT:
JOURNEY CHRISTIAN CHURCH
626 ARNOLD MILL ROAD
WOODSTOCK, GEORGIA 30188
PHONE: 770-993-4617

REVISION HISTORY	
1	ISSUE DATE 12/15/2019

THE CIVIL ENGINEER REGULARLY UPDATES ELECTRONIC FILES DURING THE DEVELOPMENT OF A PROJECT. AS A RESULT, THE DATA INCLUDED IN ANY CAD FILE OR DRAWING PRIOR TO ITS FINAL RELEASE DOES NOT NECESSARILY REFLECT THE COMPLETE SCOPE OR CONTENT AS DEFINED IN THE CONTRACT. THE CONTENTS IN THESE FILES MAY THEREFORE BE PRELIMINARY, INCOMPLETE, WORK IN PROGRESS, AND SUBJECT TO CHANGE. FURTHERMORE, THE INFORMATION CONTAINED HEREIN IS THE EXCLUSIVE PROPERTY OF THE CIVIL ENGINEER. THE ORIGINAL DESIGN REPRESENTED HERE BY THIS INFORMATION SHALL NOT BE USED, ALTERED, OR REPRODUCED IN ANY MANNER WITHOUT THE EXPRESSED WRITTEN CONSENT OF THE CIVIL ENGINEER. THESE PLANS ARE SUBJECT TO FEDERAL COPYRIGHT LAWS. ANY USE OF SAME WITHOUT EXPRESSED WRITTEN PERMISSION OF THE CIVIL ENGINEER IS PROHIBITED.

PROJ # 180073
DWG NAME 180073 SUP.DWG
ISSUE DATE 12/15/2019
PROJ TGR J.N.

SUP
EXISTING RESOURCES MAP

1 OF 1
SHEET NUMBER

SPECIAL USE PERMIT