

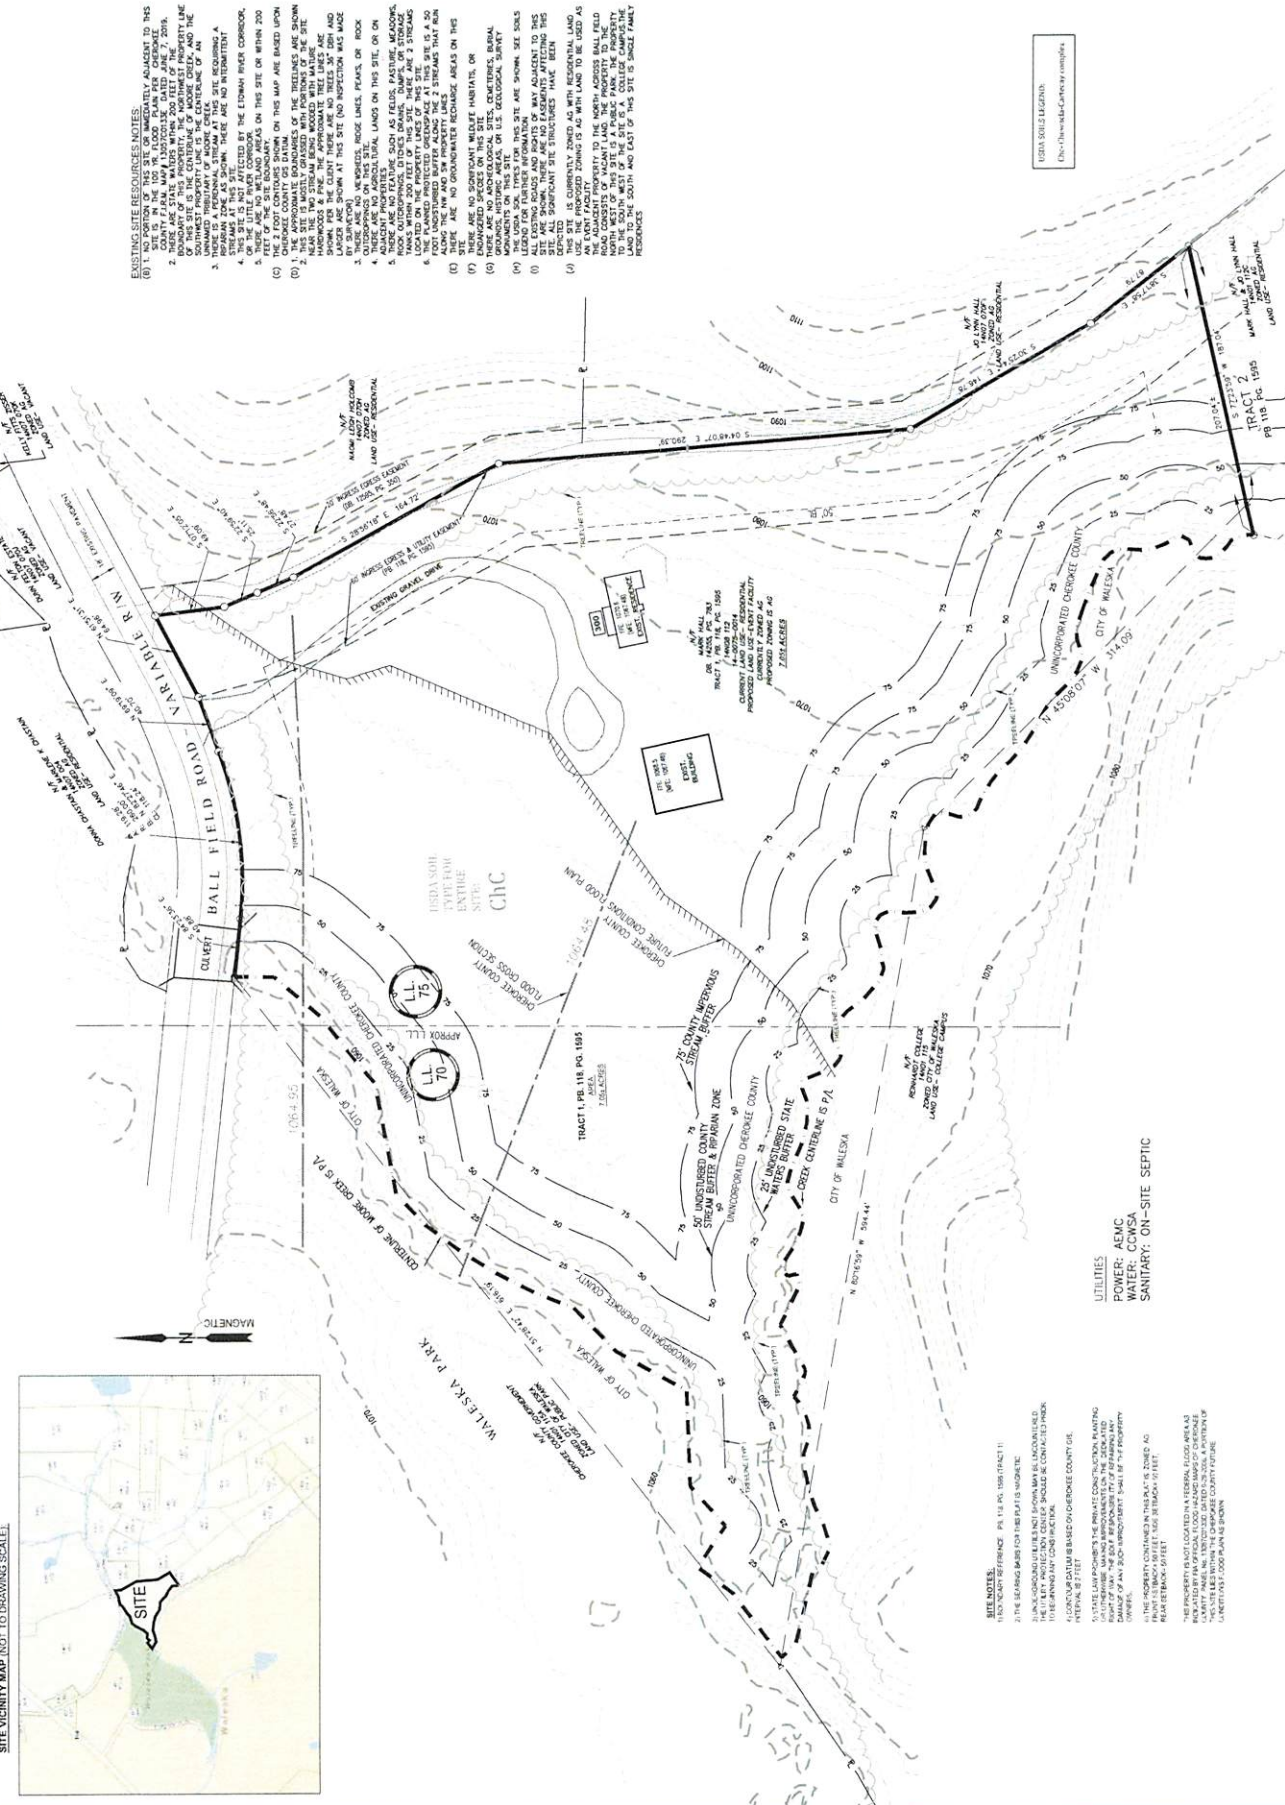
OWNER / DEVELOPER  
JAMES HALL  
1000 W. GARDEN RD  
WILMINGTON, DE 19803  
FOR HR CONTACT:  
JAMES HALL  
PHONE

5

EXISTING SITE RESOURCE MAP FOR:  
MARK HALL  
300 BALL FIELD ROAD, WALESKA GA 30183  
TRACT 1, PB. 118, PG. 1595, PARCEL 14N08 112  
LOCATED IN  
LAND LOTS 70 & 75, DISTRICT 14, SECTION 2, CHEROKEE COUNTY, GEORGIA

[illegible]

EXISTING SITE RESOURCE MAP FOR:

[illegible]

SITE VICINITY MAP (NOT TO DRAWING SCALE)

[illegible]